FRONT ELEVATION

SCALE: = 1/4" = 1'-0"

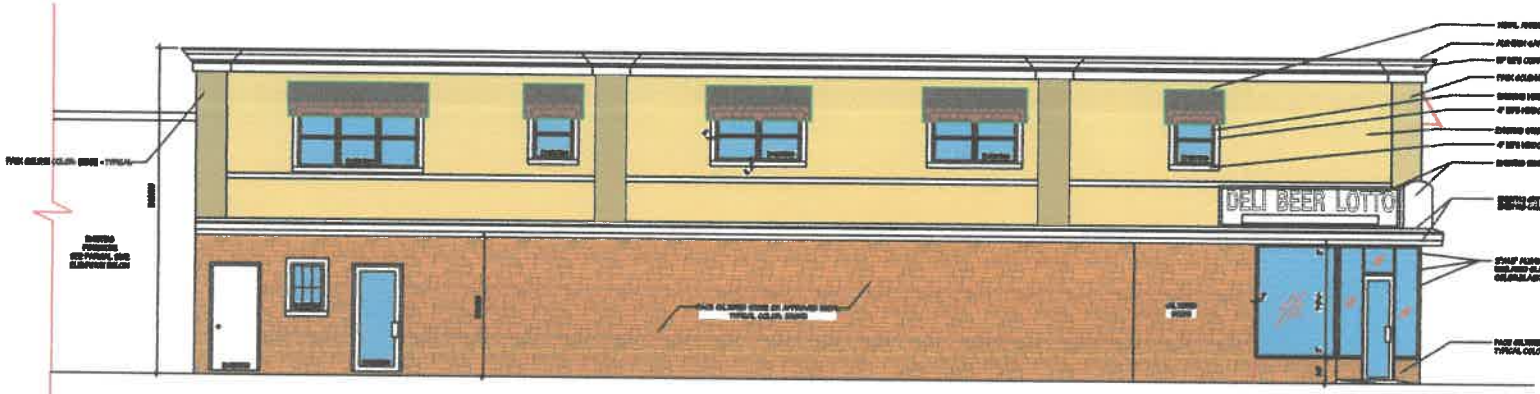

SIDE ELEVATION

SCALE: = 1/4" = 1'-0"

PARTIAL SIDE ELEVATION

SCALE: = 1/4" = 1'-0"

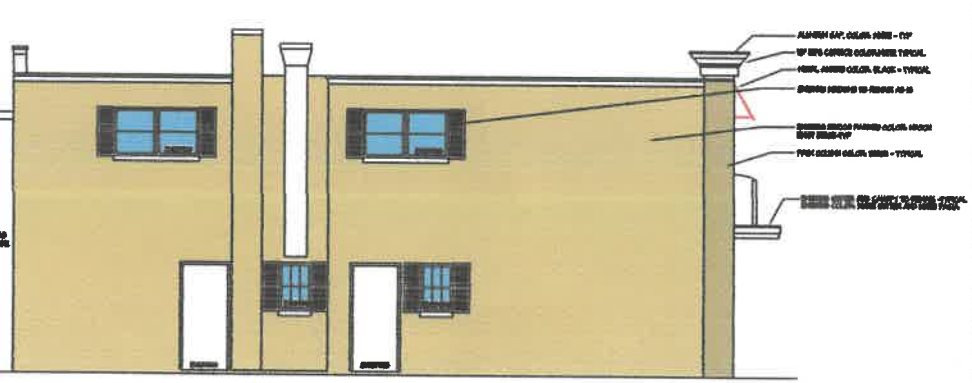

REAR ELEVATION

SCALE: = 1/4" = 1'-0"

EXTERIOR ALTERATION FOR:
BROADWAY CONVENIENCE BUILDING
250 BROADWAY AMITYVILLE, NY 11701

BG NY ARCHITECTURE

ELEVATIONS

23-45

A-1

ALL DRAWINGS COPYRIGHT © ALL RIGHTS RESERVED